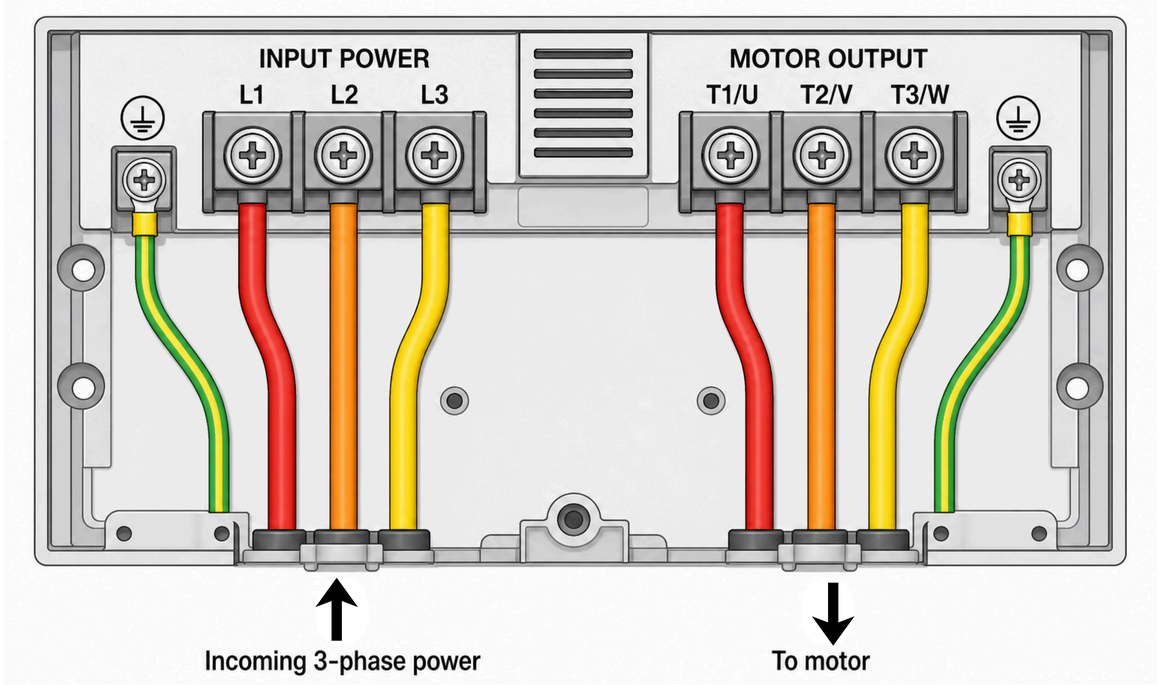

MAINTENANCE OR SUB-PANEL

THREE PHASE
208VAC
NON-GFI

40A BREAKER

208V	L1	
208V	L2	
208V	L3	
GROUND	GROUND	

VARIABLE SPEED DRIVE

		T1/U
		T2/V
		T3/W
		GROUND

DISCONNECT NON-FUSED (IF REQUIRED)

T1/U	T1/U
T2/V	T2/V
T3/W	T3/W
GROUND	GROUND

10HP MOTOR

THREE PHASE OUTPUT TO MOTOR

PUMP

Sheet Title: 3 Phase 208V

Project Name: RIVERFLOW ELECTRICAL DATA

Office Number: 954-889-0311
Fax: 954-827-2800
https://riverflowpumps.com
Smooth Powerful Current

REVISION DATE(S)

Job #
Scale: As Noted
Checked by :
Drawn by :
08 / 31 / 26
Sheet #: 01